FLOOR PLAN LEGEND
EXTERIOR BRICK WALL
2x6 STUD WALL
2x4 STUD WALL

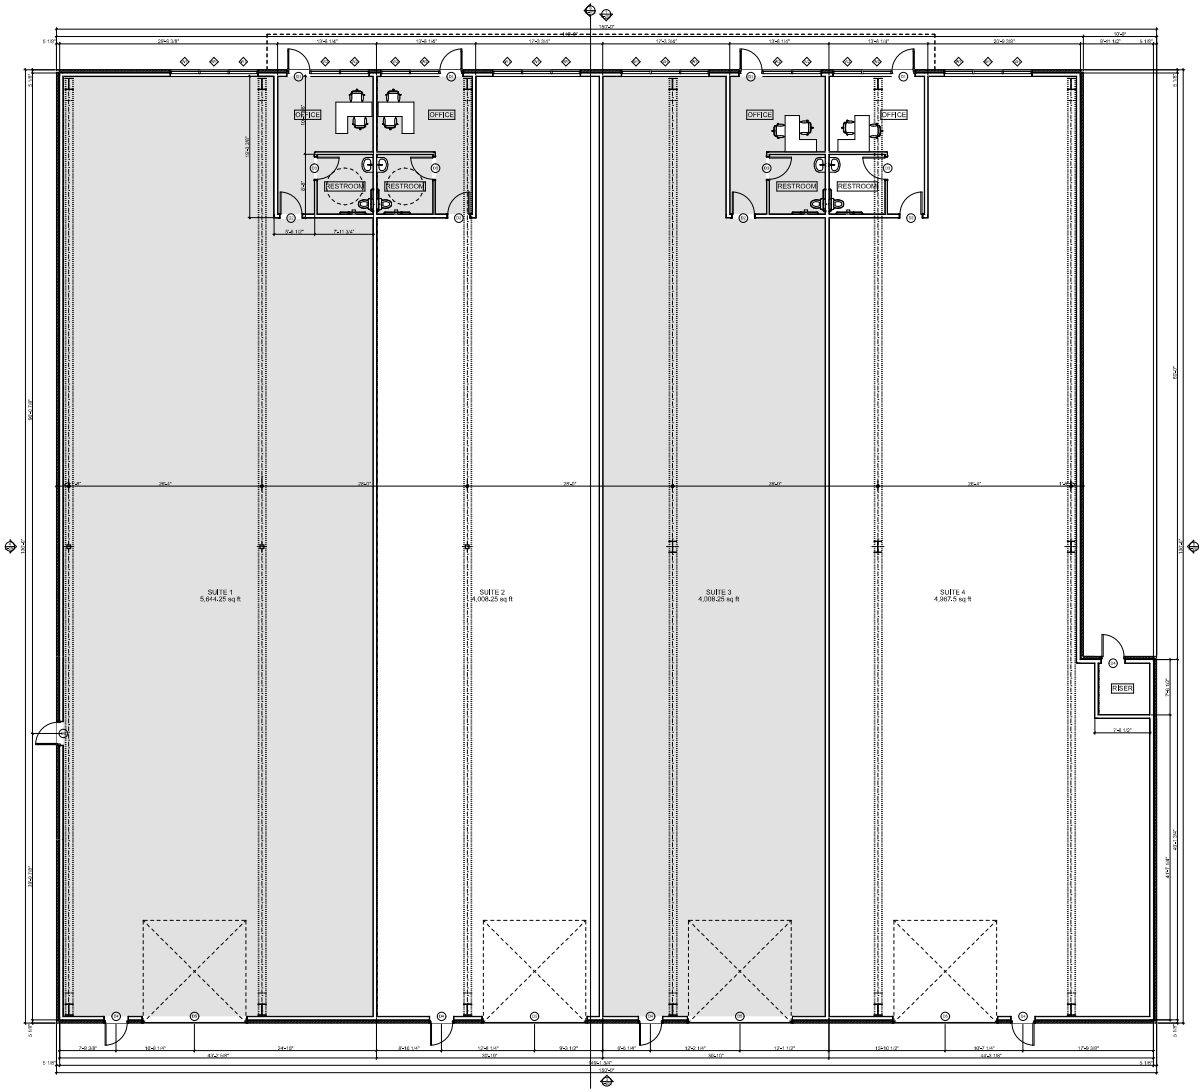

1 OVERALL FLOOR PLAN
SCALE: 1/8" = 1'-0"

THIS DOCUMENT IS RELEASED FOR THE PURPOSE OF INTERIM REVIEW UNDER THE AUTHORITY OF WILLIAM PECK & ASSOCIATES, ON THIS PLOT DATE AND IS NOT TO BE USED BY AUTHORITIES HAVING JURISDICTION FOR THE PURPOSE OF ISSUING CONSTRUCTION PERMITS

Inness plans are intended to provide the basic construction information necessary to accomplish the intent of the owner's requirements. Dimensions and notes are to be verified and checked by the builder or person in authority of this project. Any discrepancy, error, and or omissions shall be reported to the owner or his/her representative before proceeding with construction or purchases being made. It is recommended that the owner or his/her agent consult an attorney. NOTE: All federal, state, and local codes, ordinances, and restrictions take precedence over any and all dimensions and notes shown on these plans. Dimensions are not to be scaled, simply copied and followed before and during construction.
COPYRIGHT © 2023 WILLIAM PECK & ASSOCIATES, INC. ALL RIGHTS RESERVED. NO PART OF WILLIAM PECK & ASSOCIATES, INC. AND ARE NOT TO BE TRACED, REISSUED OR REPRODUCED IN ANY WAY BY ANY MEANS, WITHOUT THE EXPRESSED WRITTEN PERMISSION OF WILLIAM PECK & ASSOCIATES, INC. ALL RIGHTS RESERVED

VR2
OFFICE / WAREHOUSE
VALLEY RIDGE BLVD
LEWISVILLE, TEXAS

PECK ARCHITECTS
WILLIAM PECK & ASSOC. INC. DBA
105 W. MAIN ST
LEWISVILLE, TEXAS 75057
WWW.PECKARCHITECTS.COM
972.221.1424

REVISIONS

FLOOR PLAN

ISSUE DATE:

Scale:	REF, PLAN
Drawn:	JB
Job:	22-176-002
Sheet Number:	A-101